OVERALL LAYOUT

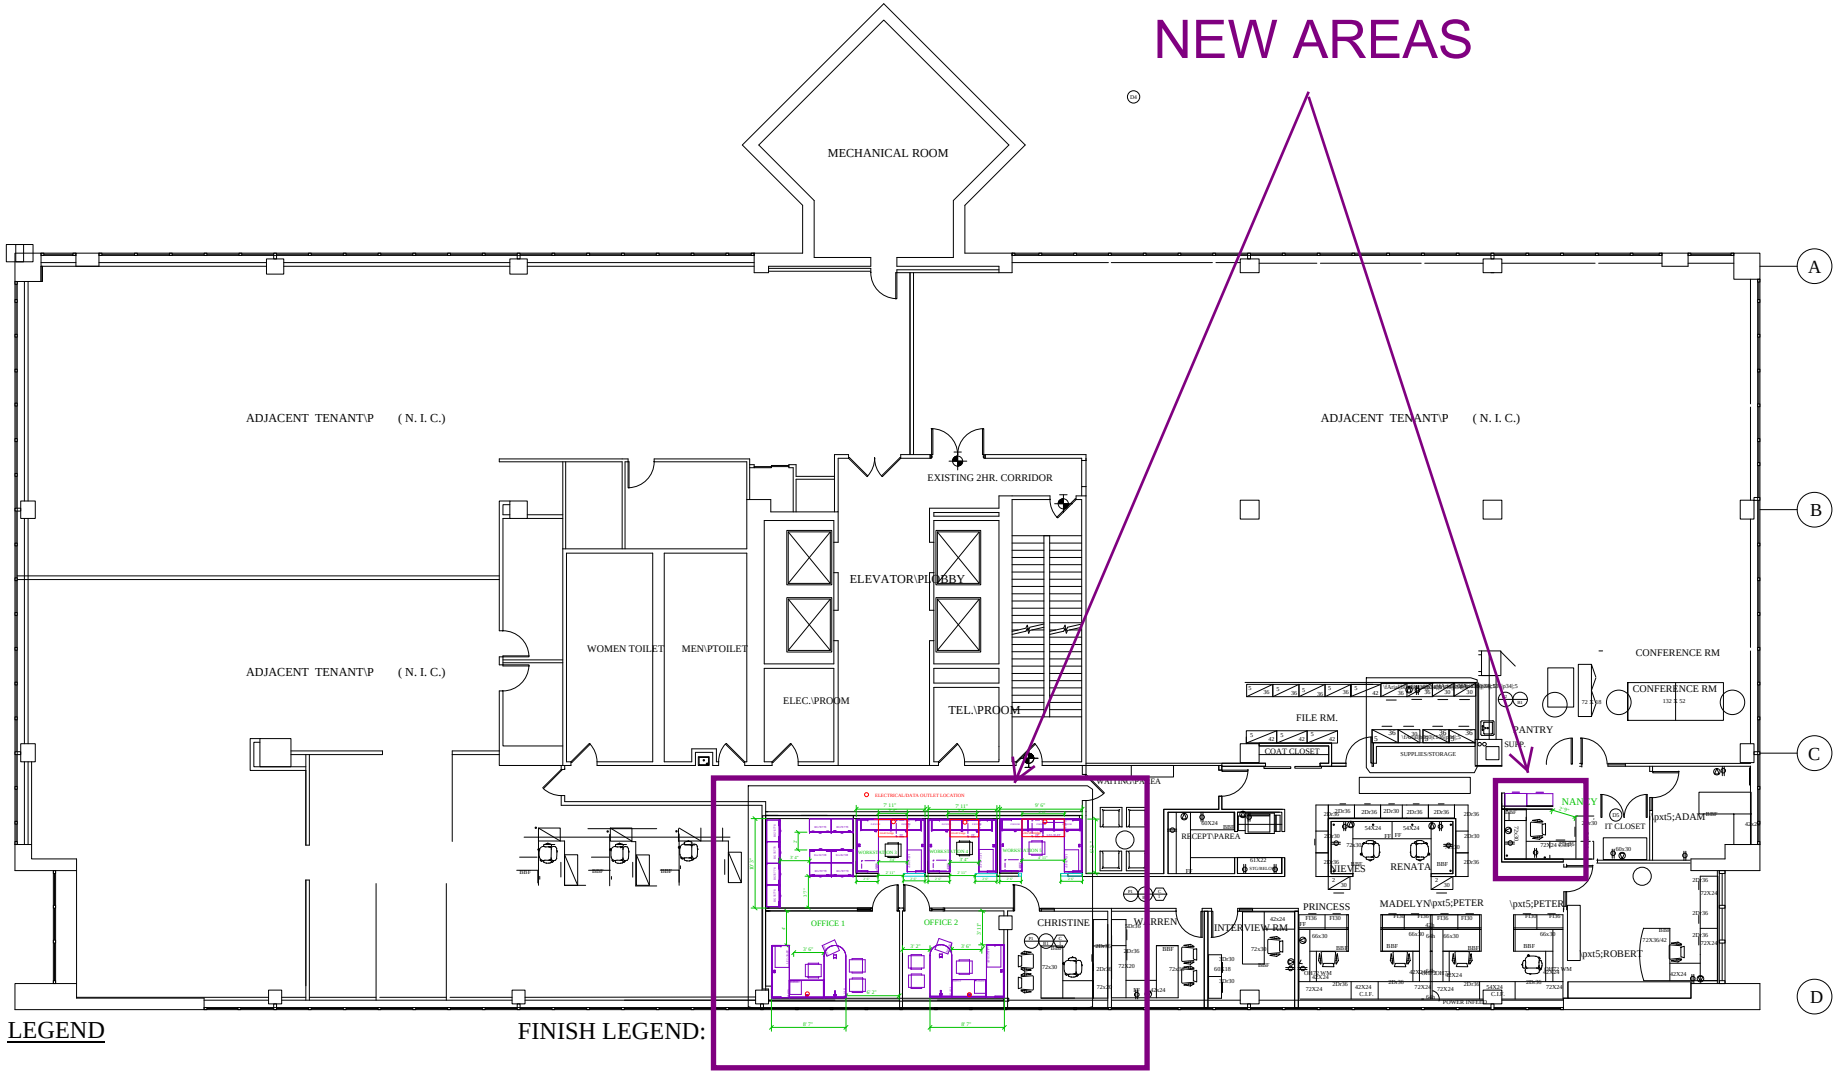

LEGEND

- EXISTING BUILDING CORE TO REMAIN UNDISTURBED
- NEW INTERIOR NON-RATED PARTITION CONSISTING OF 3 5/8" METAL STUDS @16" O.C. WITH 5/8" GYP. B.D ON BOTH SIDE
- EXISTING 1HR. DEMISING WALL TO BE UNDISTURBED
- EXISTING NON LOAD BEARING WALL TO BE REMOVED
- NEW NON-RATED LOW PARTITION

FINISH LEGEND:

- \pxt-0,0,0\MATERIAL:(UC7) [VINYL WALL BASE\PA MNF: ROPPE 124 700 SERIES\PSTYLE: 4" HIGH VINYL BASE ROLLED GOODS ONLY\PLOCATION: GENERAL WALL BASE U.O.N.
- \A1\pxt-0,0,0\MATERIAL:(UC7) [PAINT\PMNF: BENJAMIN MOORE OR EQUAL TO MATCH\PCOLOR: RALPH LAUREN PAINTS URBAN LOFT UL37 TRIBECA EGGSHELL FINISH\PFINISH: EGGSHELL FOR WALLS AND SEMI-GLOSS FOR CONVECTORS, DOORS AND DOOR FRAMES\PLOCATION: GENERAL WALL PAINT THROUGHOUT U.O.N.
- \A1\pxt-0,0,0\MATERIAL:(UC7) [PAINT\PMNF: BENJAMIN MOORE OR EQUAL TO MATCH\PCOLOR: RALPH LAUREN PAINTS URBAN LOFT UL01 STUDIO CREAM EGGSHELL FINISH\PFINISH: EGGSHELL FOR WALLS AND SEMI-GLOSS FOR CONVECTORS, DOORS AND DOOR FRAMES\PLOCATION: PANTRY WALL PAINT U.O.N.
- \A1\MATERIAL:(UC7) [CARPET\Ppxt-0,0,0\MNF: BENTLEY PRINCE STREET\PSTYLE: 82N2 [illegible] 689 OPPSTOCK\PLOCATION: ALL NEW AREAS U.O.N. \PNOTE: EXISTING CARPET TO BE STEAM CLEANED.
- \A1\pxt-0,0,0\MATERIAL:(UC7) [GLASS\PMNF: TO BE DETERMINED\PLOCATION: ALL NEW AREAS U.O.N. \PNOTE: CLEAR SILICONE AROUND ALL EDGES