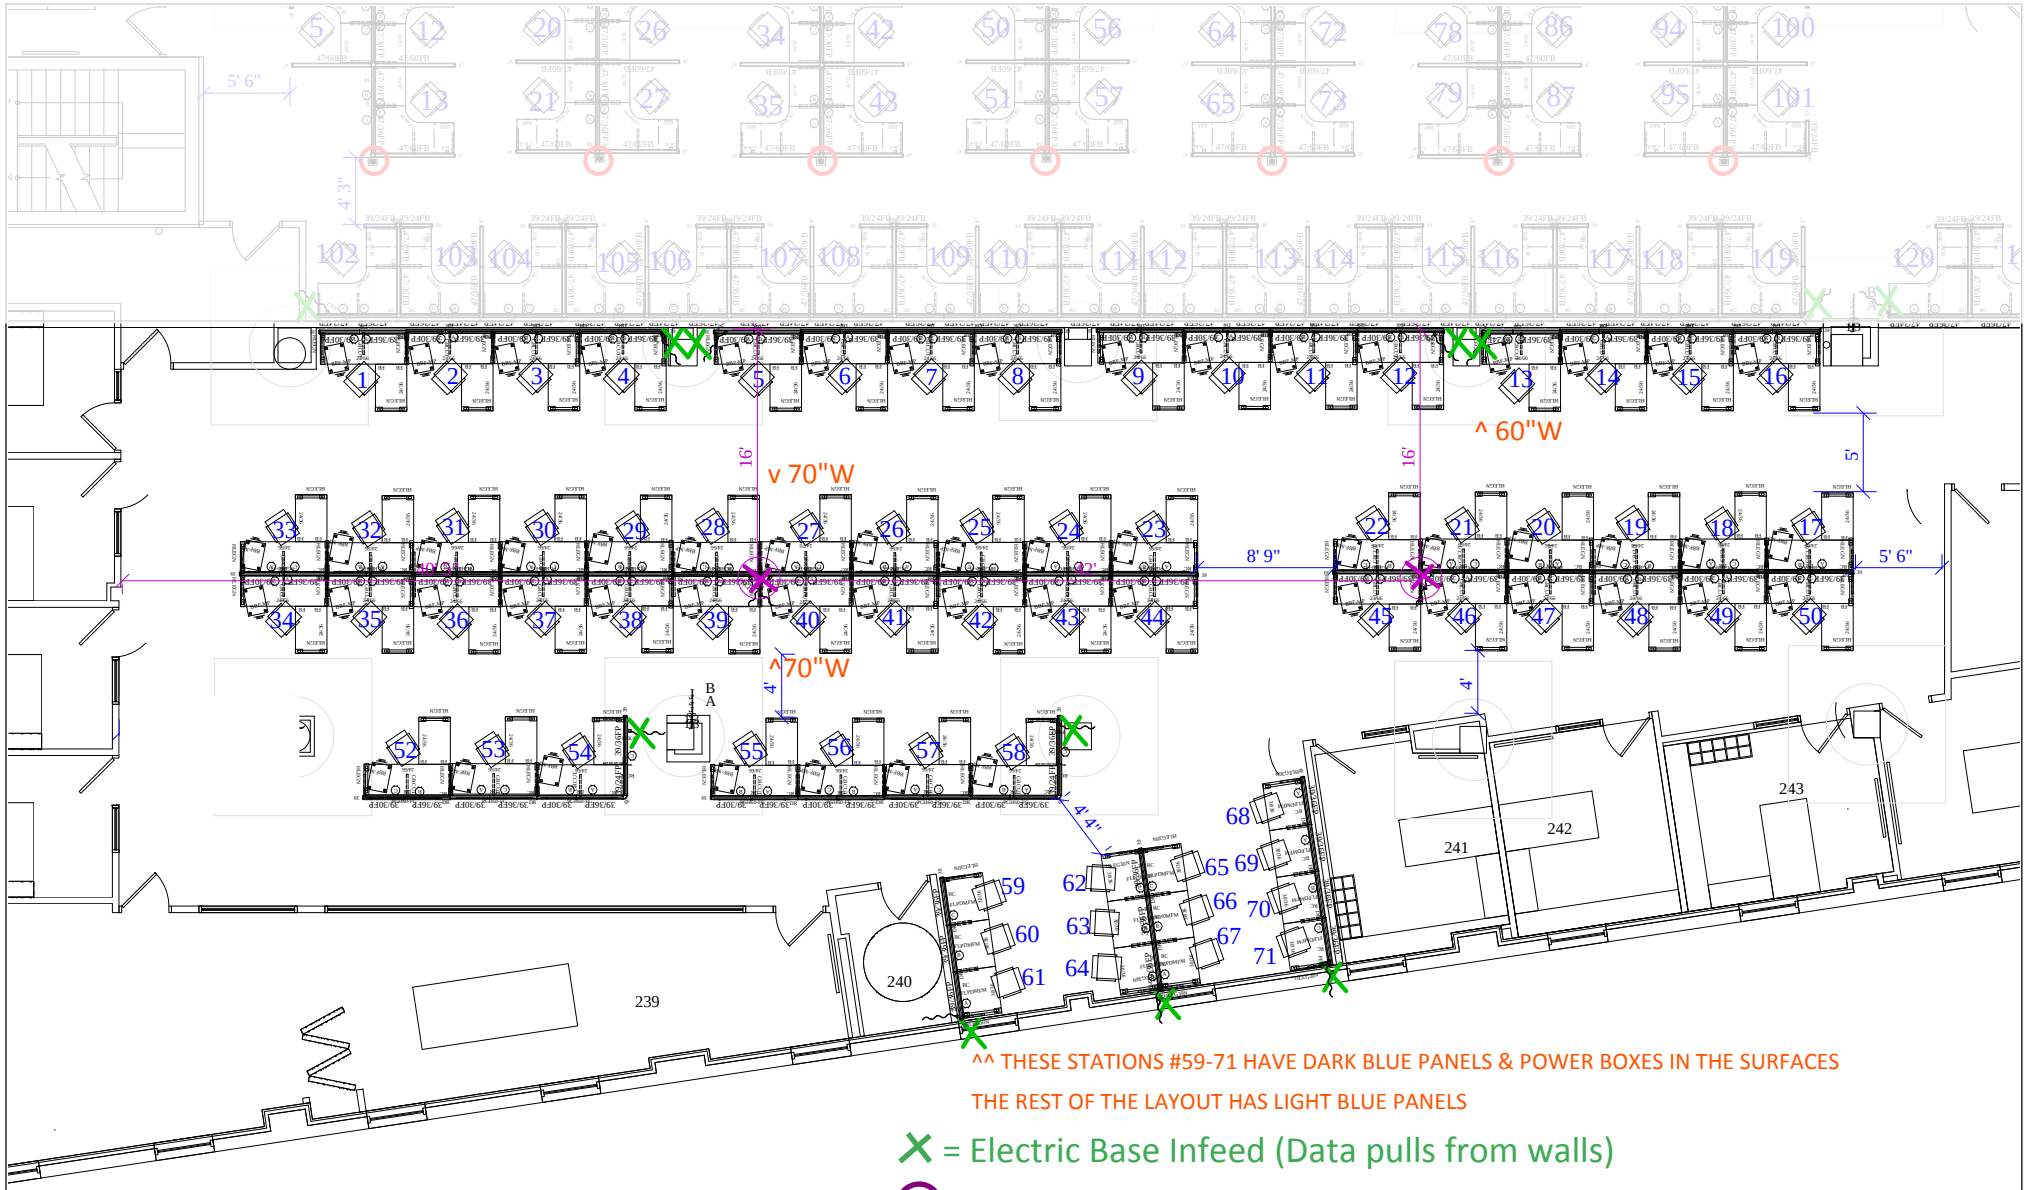

^^ THESE STATIONS #59-71 HAVE DARK BLUE PANELS & POWER BOXES IN THE SURFACES

THE REST OF THE LAYOUT HAS LIGHT BLUE PANELS

✕ = Electric Base Infeed (Data pulls from walls)

⊗ = Core drills for both Electrical & Data

--- THE LARGE CLUSTER #33-44 HAS TWO CORE DRILLS, TWO INFEEDS, ONE GOING IN EACH DIRECTION.

WE'VE SPECIFIED A 4"W SPACER FOR THIS LOCATION, SO THE SEPARATE ELECTRICAL SYSTEMS DO NOT TOUCH.

STATIONS #27 & #40 HAVE WIDER 70" SURFACES TO ACCOMODATE THE SPACER.

--- STATION #13 IS ONLY A 60"W SURFACE TO FIT THE SPACE - ALL OTHERS ARE 66"W

--- PANELS ALREADY PUNCHED WITH DATA PLATES ARE TO BE USED NEAR THE INFEEDS (KNOCKOUTS WERE NEEDED FOR THE INFEED CONNECTION)